CHICAGO FAUCETS

Last As Long As The Building

2100 SOUTH CLEARWATER DRIVE
DES PLAINES, ILLINOIS 60018-5999

FITTING NO.

652-8

SUBMITTED MODEL NO.

JOB NAME

ITEM NO.

SUBMITTED AS SHOWN	
SUBMITTED AS NOTED	
SEE ATTACHED FOR SUBMITTED MODIFICATION	

ADA COMPLIANT

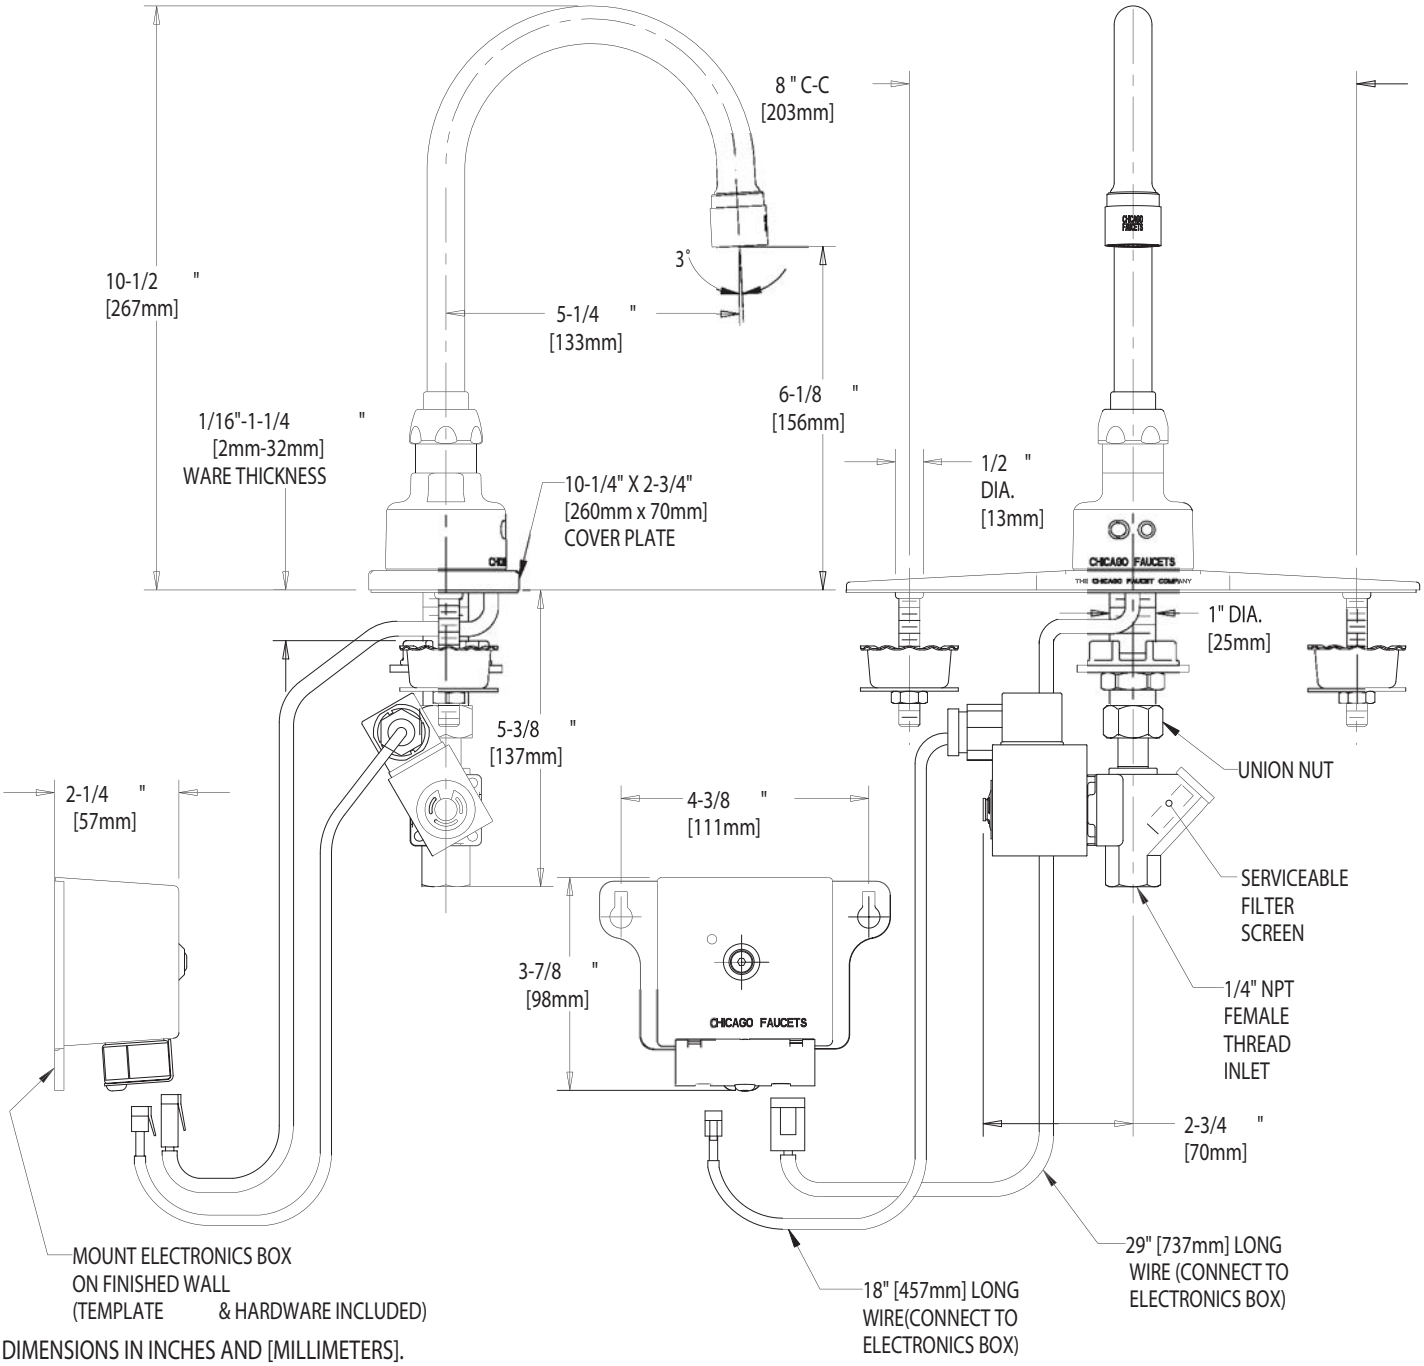

DIMENSIONS IN INCHES AND [MILLIMETERS].

TECHNICAL DATA

- 8" C-C ELECTRONIC SINK FITTING WITH INFRARED SENSOR
- FORGED BRASS SPOUT BASE AND COVER PLATE
- GN2AH8 GOOSENECK SPOUT
- 6 VOLT D/C POWER REQUIRED. TRANSFORMER NOT SUPPLIED
- MULTIPLE FIELD CONFIGURABLE OPERATING MODES
- 0.5 GPM (1.9 L/min) VANDAL RESISTANT SPRAY OUTLET
- INCLUDES OPTIONAL 2.2 GPM (8.3 L/min) AERATOR INSERT
- CHROME PLATE FINISH
- CSA B125 AND ASME A112.18.1M CERTIFIED

DATE: 05-01-02
BY: SID
CHK'D:
APP'D:
REV: D

652-8

IS ASSUMED FOR USE OF SUPERCEDED OR VOIDED DATA. (0192-1)
ROUGHING IN DIMENSIONS MAY VARY AND ARE SUBJECT TO CHANGE. NO RESPONSIBILITY